FIELD

FIELD PROTECTION PANEL

METAL DETECTOR ELECTRONICS

CLIENT PLC

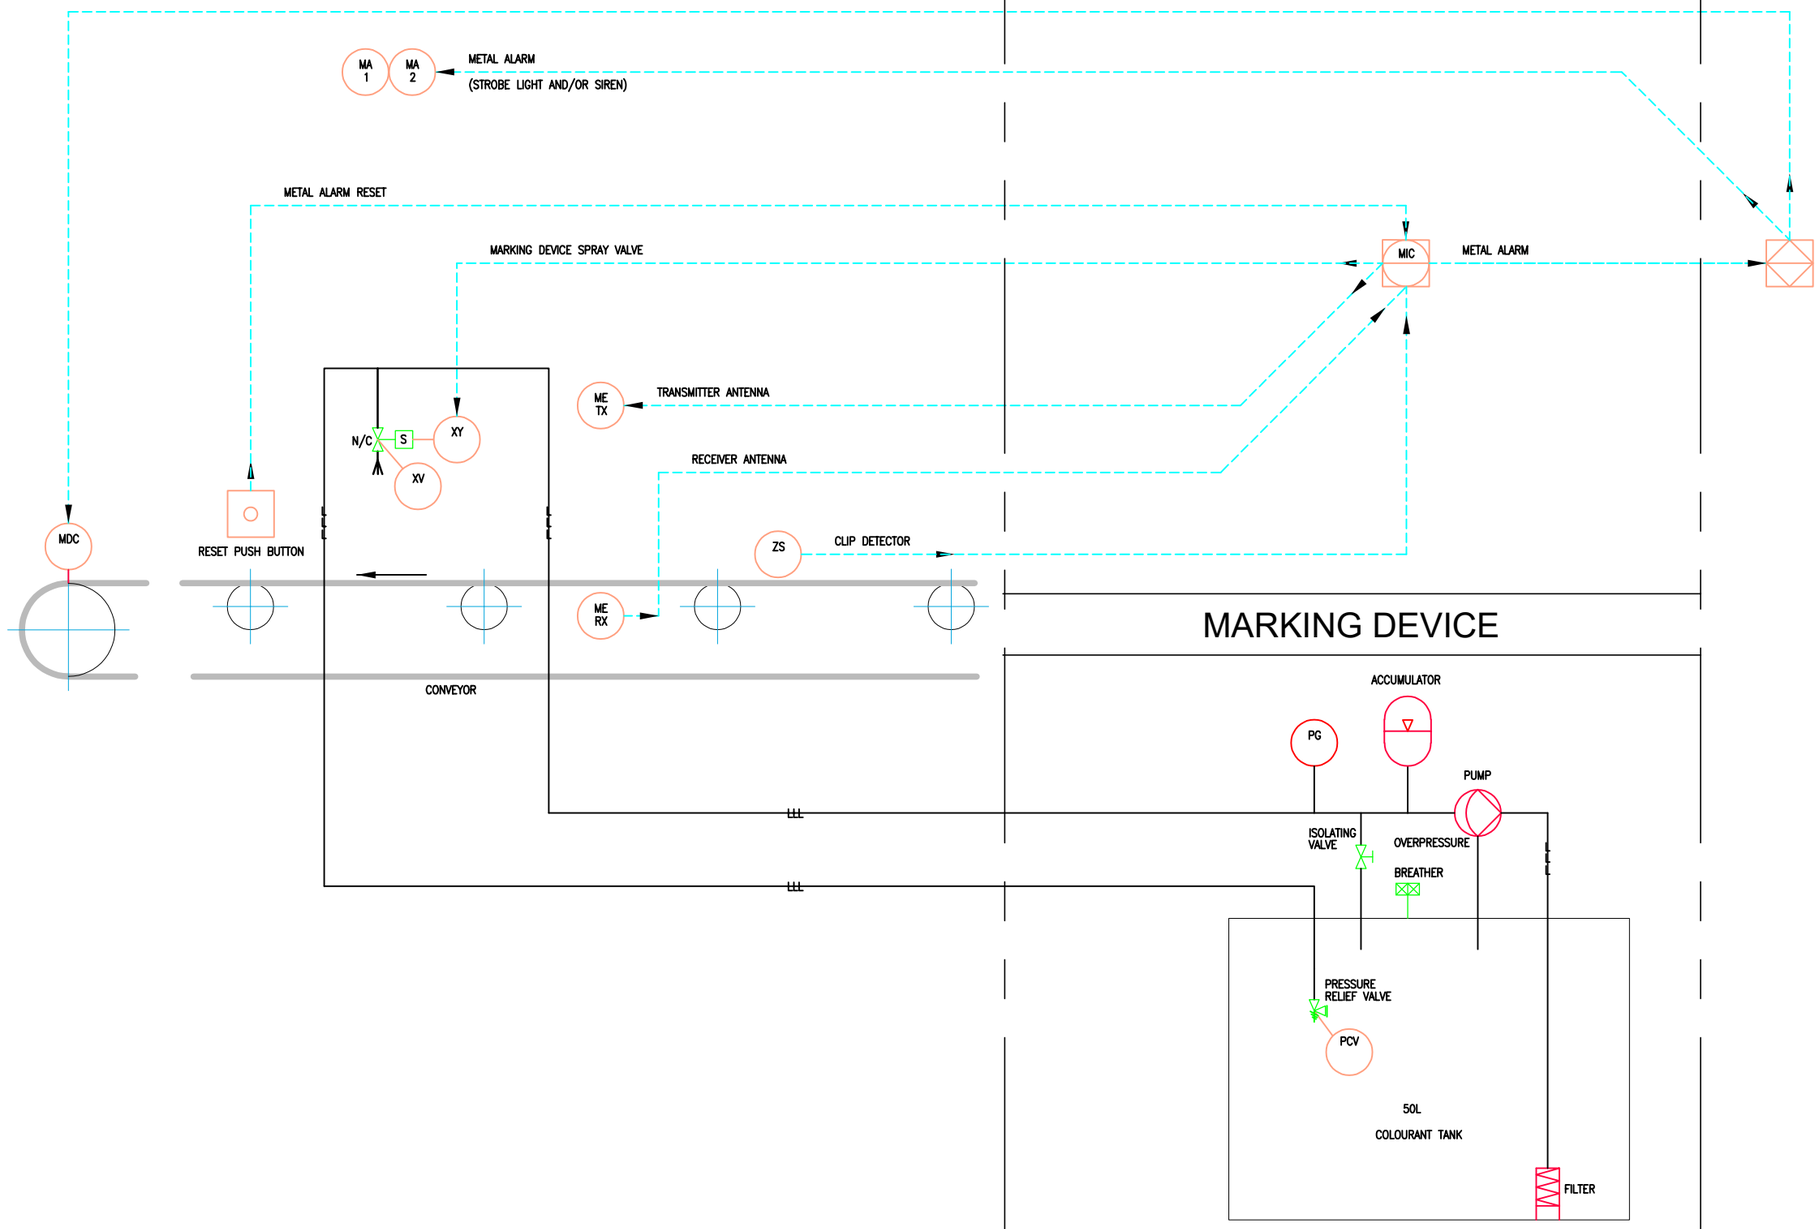

NOTES:

1. Options not included:
   a. Multiple metal detectors synchronisation
   b. Swing away antenna switch
   c. Second clip detector

Reference Drawings	
Dwg Number	Description

168A Northlands Business Park
Northriding
Johannesburg 2169

P.O. Box 928
Honeydew 2040

Tel.: +27 11 704 7088/9
sales@pjtech.co.za
www.pjtech.co.za

This Drawing is the Property of PJ Tech. Copyright, Patents and all Industrial Property Rights Reserved.

No	Description of Revision	Drawn	Checked	Approved	Q.C.	Date
0	P&ID - SMART100, MANUAL METAL REMOVAL	J. Miszczyk	J. Miszczyk	J. Miszczyk	J. Miszczyk	25.10.2012
1	COMPANY DETAILS CHANGE	J. Miszczyk	J. Miszczyk	J. Miszczyk	J. Miszczyk	24.10.2025

CAD Ref. No: SMART100_P&ID.DWG | Change No: | Dimensions in mm otherwise stated

Drawn:	J. Miszczyk	Date: 25.10.2012
Checked:	P. Nowakowski	Date: 25.10.2012
Approved:	P. Nowakowski	Date: 25.10.2012
Q.C.:	P. Nowakowski	Date: 25.10.2012
Engineer/Designer:	P. Nowakowski	Date: 25.10.2012

Client: MASTER DRAWING

TRAMP METAL DETECTOR SMART100 P&ID

Dwg No: SMART100_P&ID	Scale	Sheet	Revision	Size
	NTS	1 of 1	1	A3